


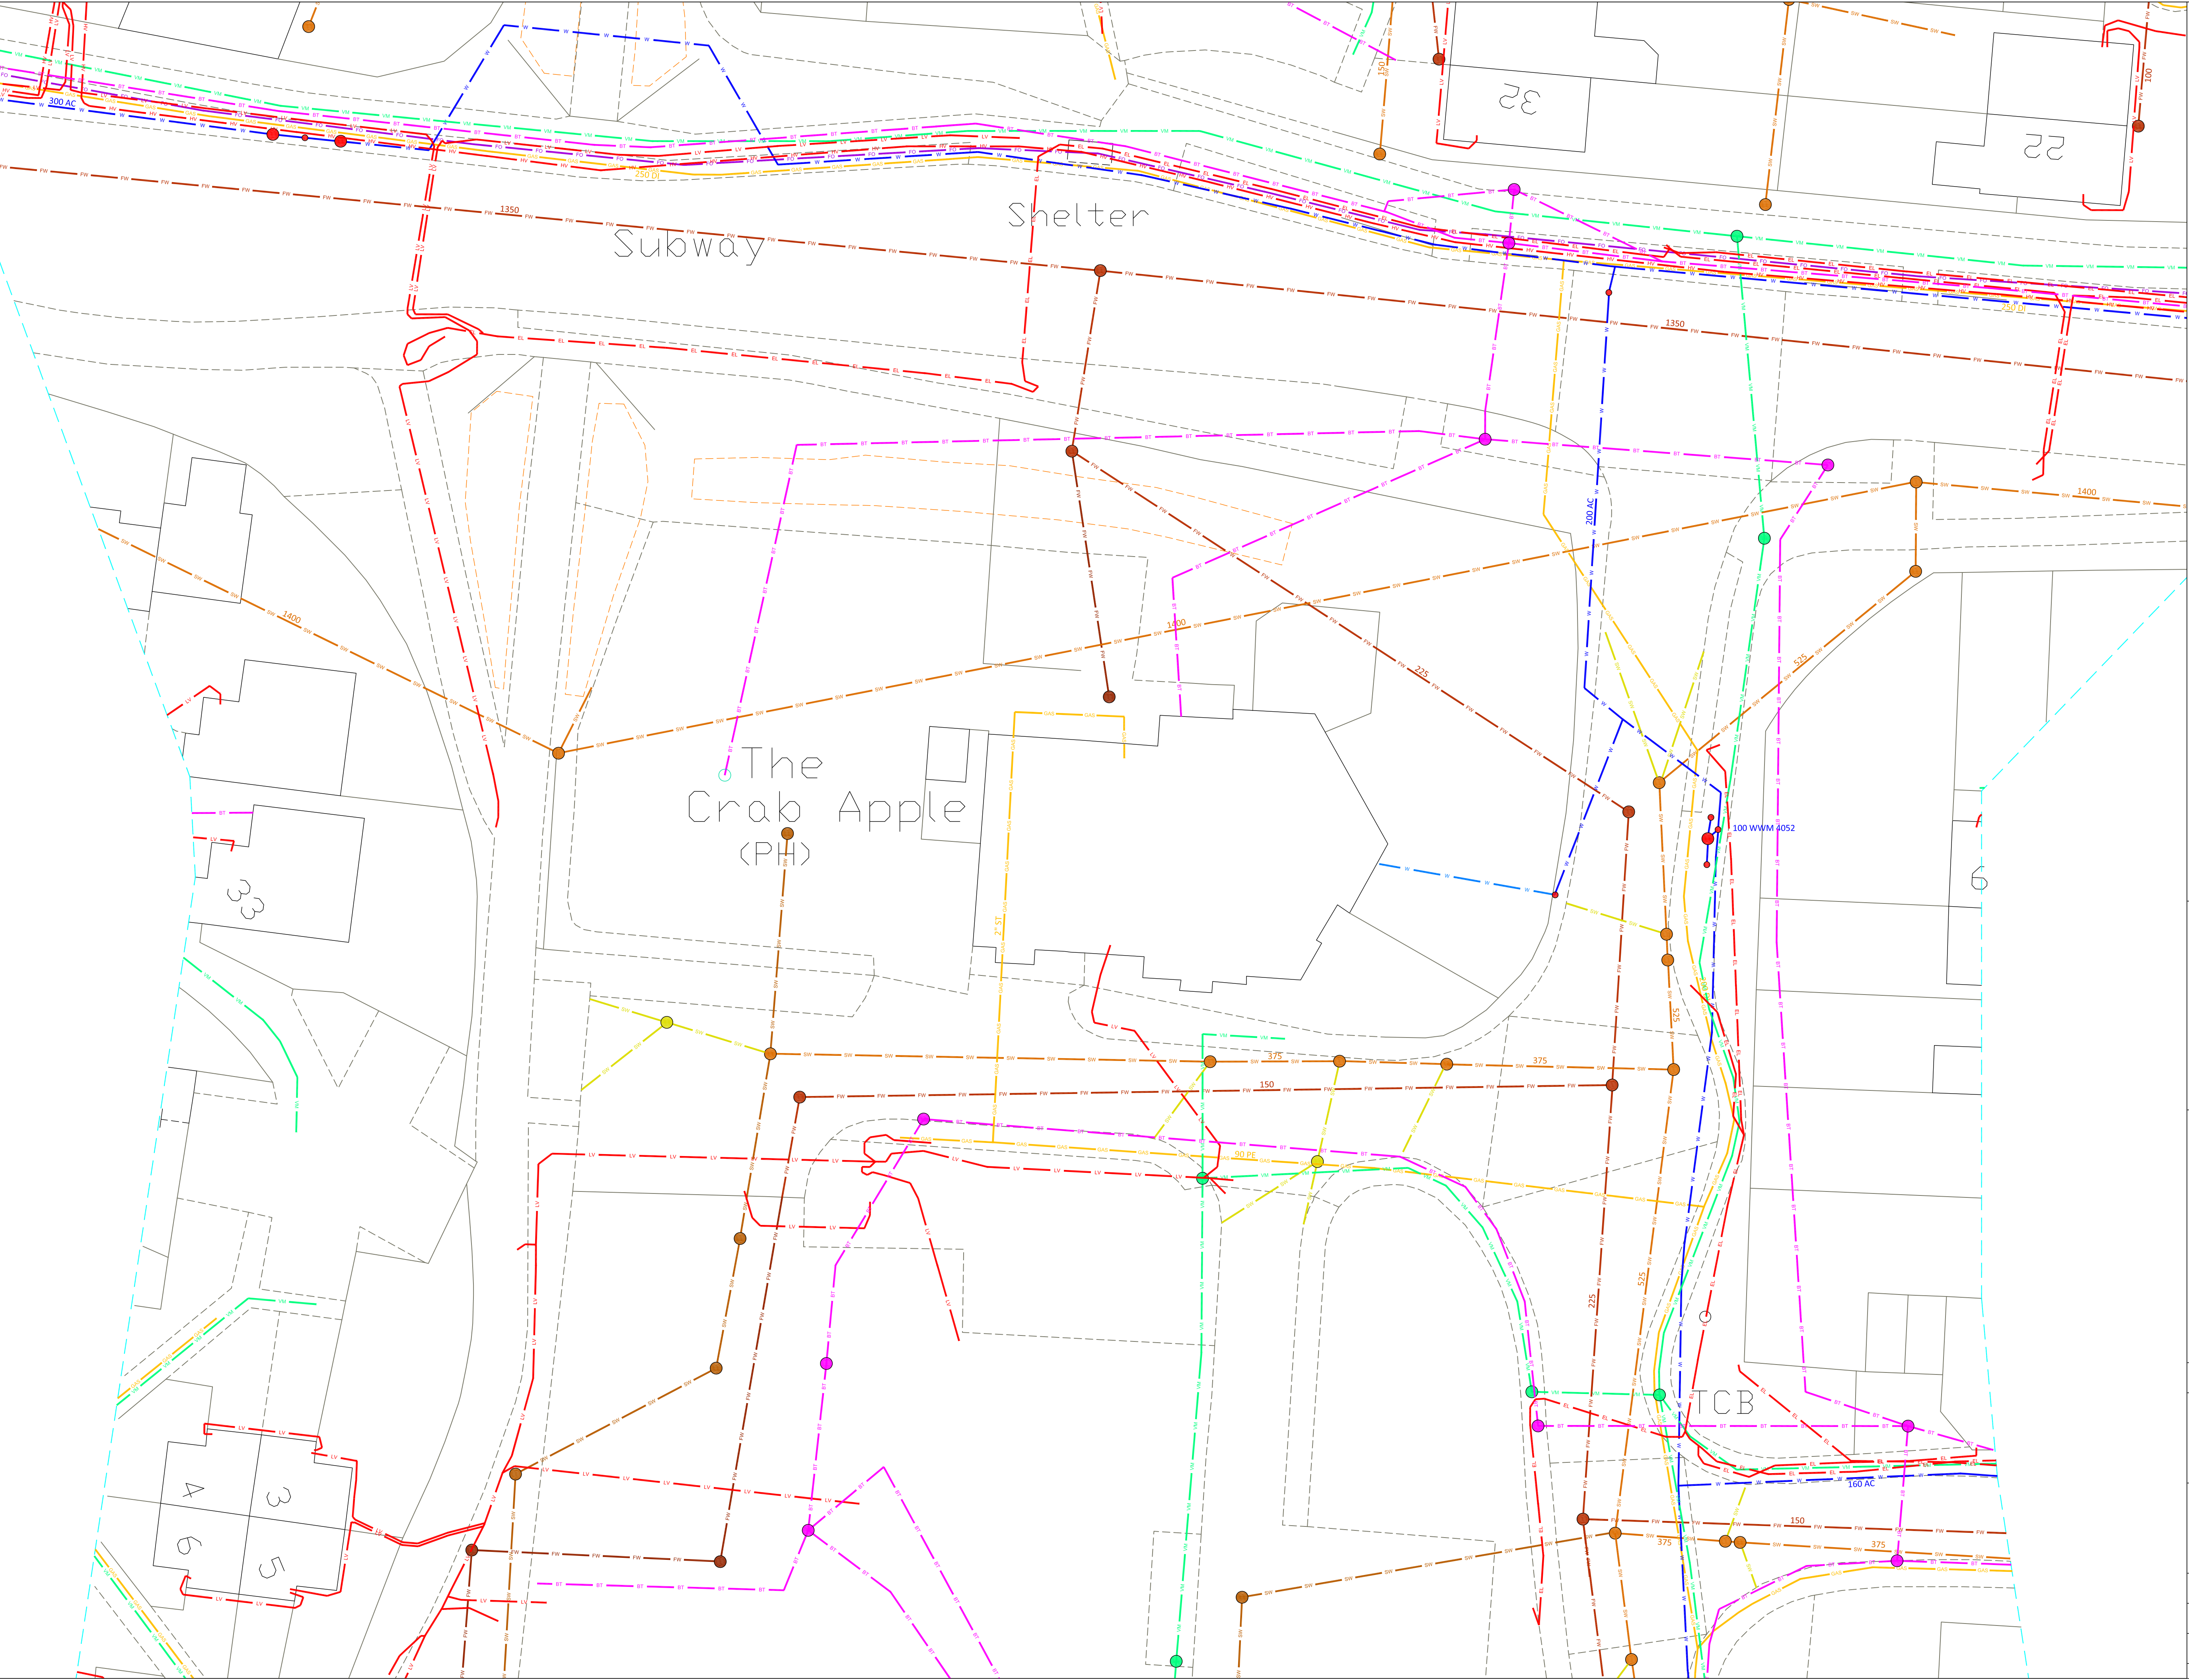

SAMPLE LINE-TYPE KEY

----- Statutory Record Search Area

Electricity

- EHV Extra High Voltage Electricity
- HV High Voltage Electricity
- LV Low Voltage Electricity
- EL Electricity (Unknown)
- EO HV Overhead Cable or Line
- LV Overhead Cable or Line

Gas

- GAS LP Main
- GDS MP Main
- GDS IP Main

Oil/Fuel

- OF Oil or Fuel Pipeline

Rail

- LUA London Underground Power
- CR Cross Rail Power
- NR Network Rail Power

Sewer

- SW Surface Water
- FW Foul Water
- CS Combined Sewer
- FV Foul Water Rising Main

Telecom

- BT British Telecom
- BT Overhead British Telecom
- BT Proposed British Telecom
- VM Virgin Media
- VF Vodafone
- VZN Verizon
- FO Fibre Optic

Traffic

- TS Traffic Signalling
- TFL Transport for London

Water

- W Water Distribution Main
- W Water Trunk Main

Other

- CCTV CCTV

IMPORTANT NOTES:

This is a Desktop Mapping product. The statutory records information provided has been appended to the base plan using all reasonable skill and care by Pulse Mapping Ltd.

Pulse Mapping Ltd will not be liable for any errors or omissions contained within this drawing.

Always refer to the the original asset records for verification of each provider's data.

DO NOT SCALE OFF THIS DRAWING.

EXACT LOCATION OF ALL APPARATUS MUST BE DETERMINED ON SITE.

Pulsedesktop

PULSE MAPPING LTD
THE BOTHY, ALBURY PARK
GUILDFORD, SURREY, GU5 9BH

T: 01483 527 972
E: pulse@pulse-mapping.com
W: www.pulse-mapping.com

PROJECT REF:

CLIENT:

SITE:

DRAWN:	DATE:
CHECKED:	SHEET NO:
SCALE: A0 1:200	REV: P01