


Globe House Yoga

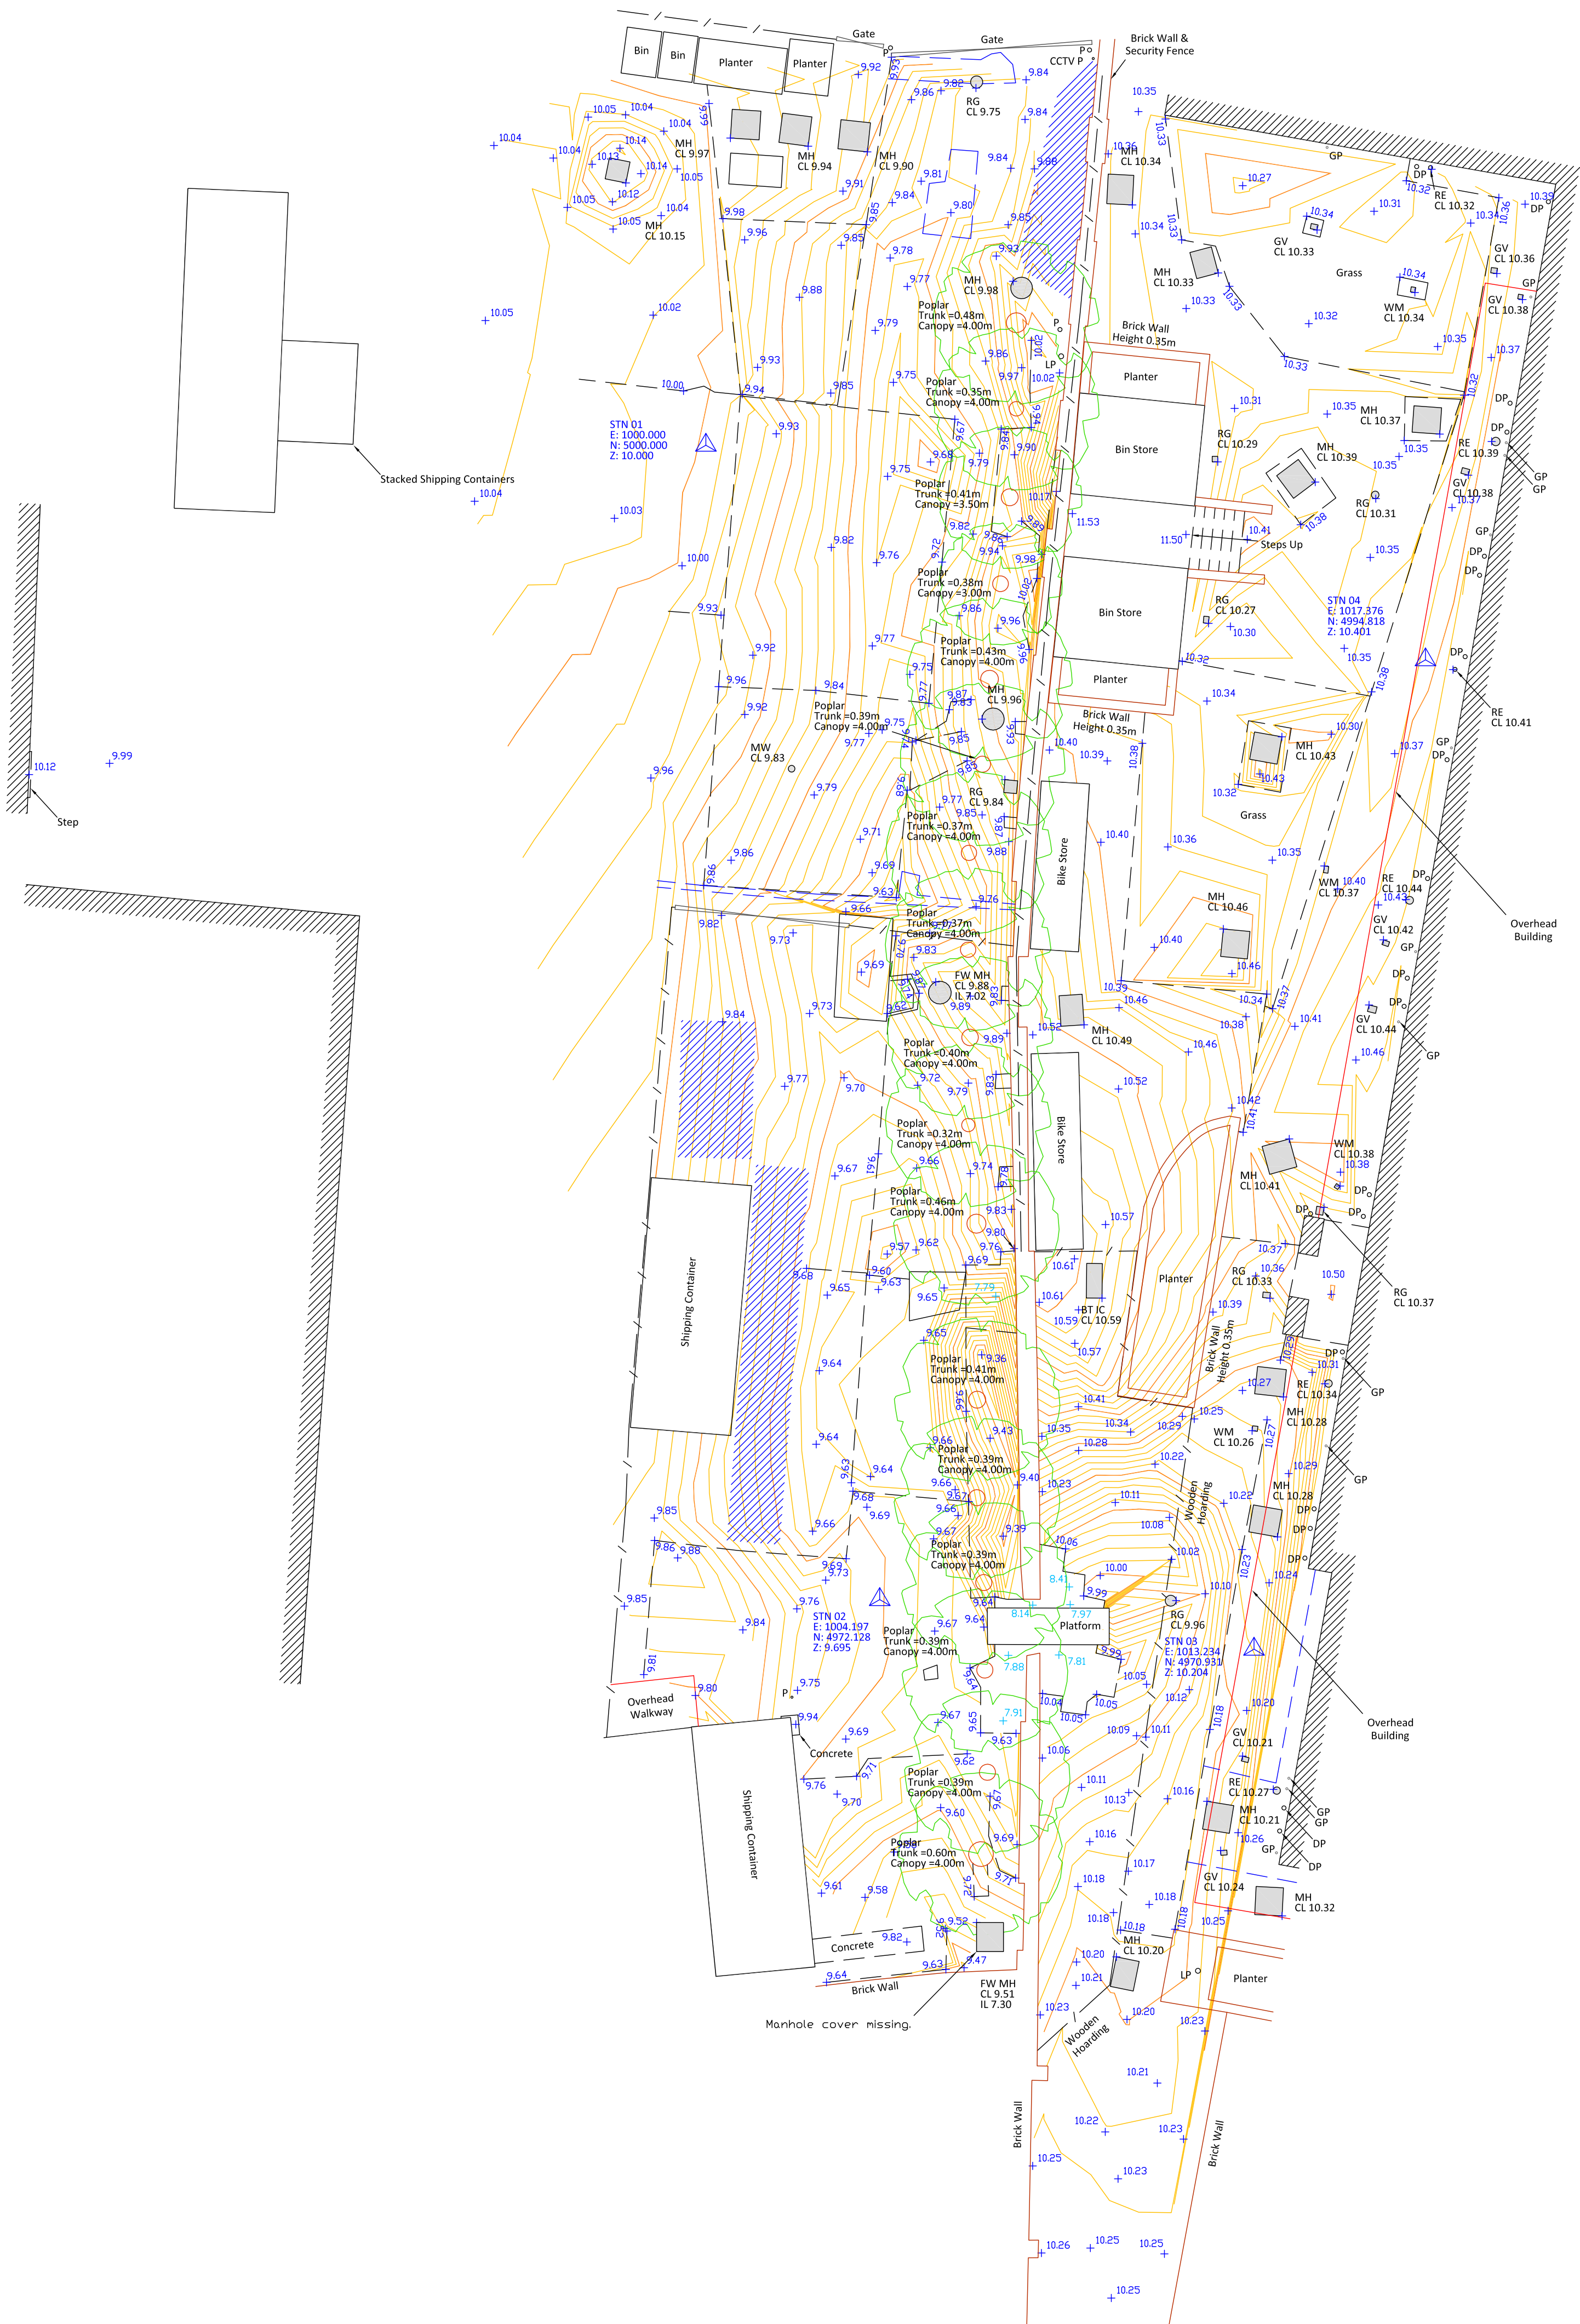

NOTES

Survey control is provided on an arbitrary grid and level.
Accuracies: horizontal +/- 5mm, vertical +/- 10mm.
All levels are based on STN 01 at an arbitrary value of 10.00m.

ABBREVIATIONS

AV	Air Valve	IL	Invert Level
BB	Belisha Beacon	IRS	Illuminated Road Sign
BCD	Bottom of Chamber Depth	LP	Lamp Post
BH	Borehole	MH	Manhole
BL	Basement Light	MMR	Marker
BM	Bench Mark	MW	Monitoring Well
BO	Bollard	P	Post
BS	Bus Stop	PB	Post Box
BT	British Telecom Cover	PE	Polyethylene
CAB	Cabinet	RE	Rodding Eye
CATV	Cable Television Cover	RG	Rain Gully
CCTV	Closed Circuit TV	RS	Road Sign
CI	Cast Iron	SI	Sign Post
CL	Cover Level	SP	Sign Post
CP	Concrete (Pre-Cast)	ST	Steel
DI	Ductile Iron	STN	Survey Station
DIA	Diameter	SV	Stop Valve
DP	Down Pipe	SW	Surface Water
EJB	Electricity Junction Box	TCB	Telephone Call Box
EP	Electricity Pole	TCD	Top of Chamber Depth
ER	Earth Rod	TL	Traffic Light
FB	Flower Bed	TLCB	Traffic Light Control Box
FH	Fire Hydrant	TP	Telegraph Pole
FL	Flood Light	UTL	Unable To Lift
FW	Foul Water	VC	Vitrified Clay
FWP	Foul Water Pipe	VP	Vent Pipe
GM	Gas Meter	WLD	Water Level Depth
GP	Gas Pipe	WM	Water Meter
GV	Gas Valve	WSC	Water Stop Cock
IC	Inspection Cover	WSV	Water Stop Valve
ID	Invert Depth	WVO	Water Wash Out

LINE-TYPE KEY

—	Contour Major 100mm
—	Contour Minor 20mm
—	Kerb
—	Fence
—	Wall
—	Building
—	Surface Scar
—	Change of Surface
—	Building
—	Obstruction



PULSE MAPPING LTD
THE BOTHY, ALBURY PARK
GUILDFORD, SURREY, GU5 9BH

T: 01483 527 972
E: pulse@pulse-mapping.com
W: www.pulse-mapping.com

CLIENT:

SITE:

PROJECT REF:

DRAWN:

DATE: 08/03/19

CHECKED:

SHEET NO:

SCALE:

REV:

Metres 1:100

